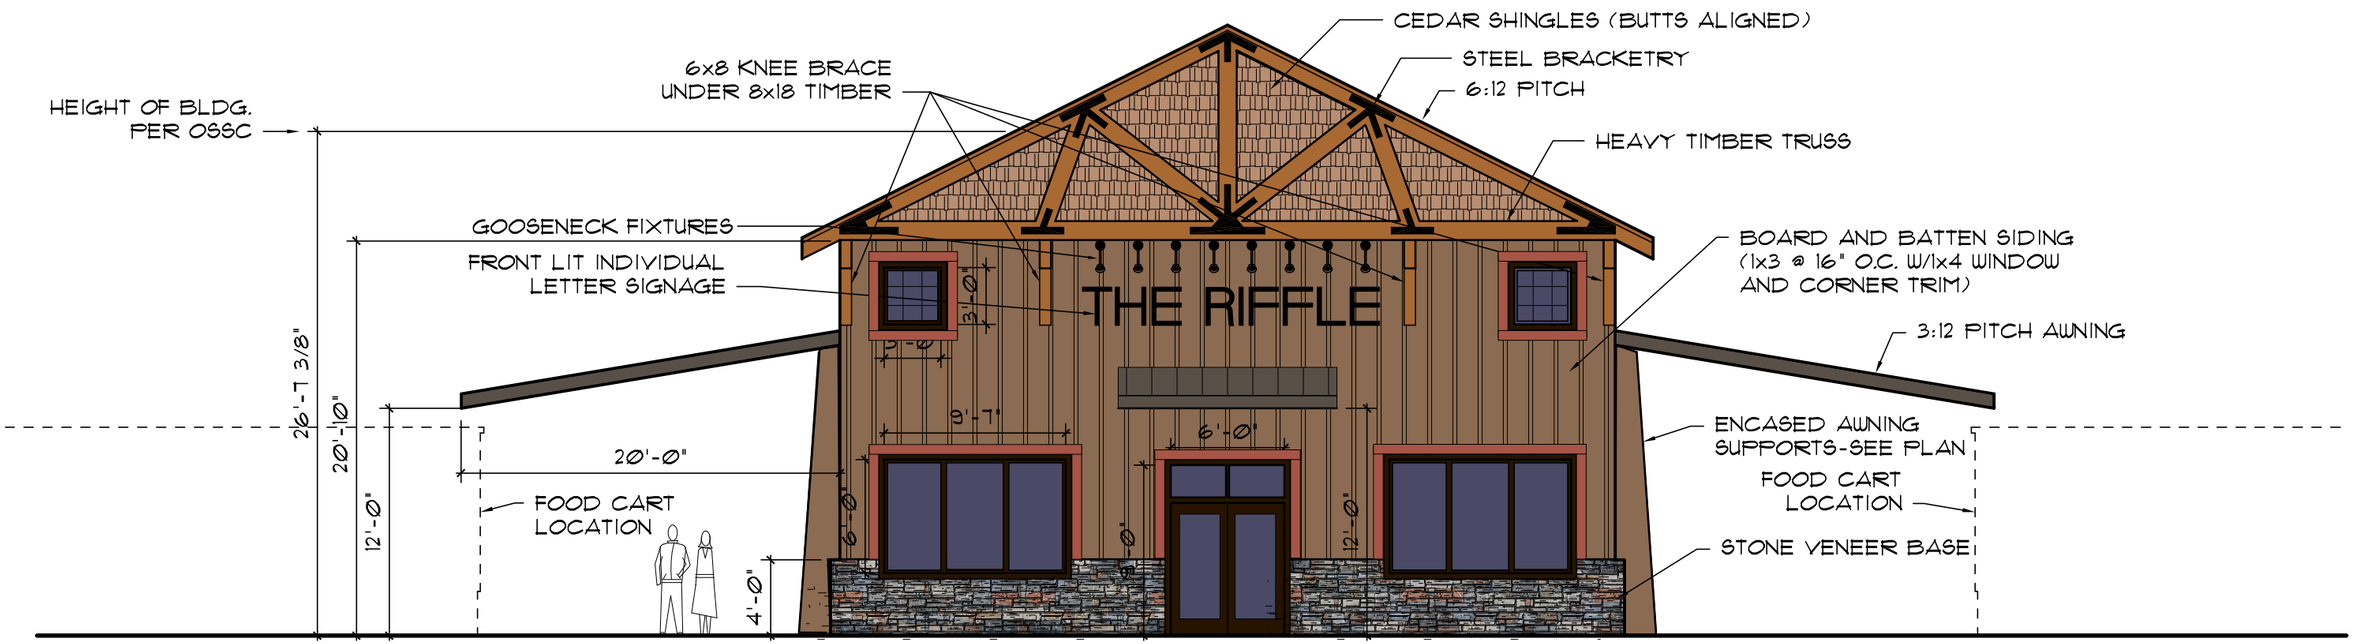

PRELIMINARY EAST ELEVATION - CONCEPT F

THE RIFFLE FOOD CART FACILITY

KEYSTONE Architecture Planning and Project Management LLC
T: 503-761-1362 F:503-760-0534

1/8"=1'-0"
2/28/22